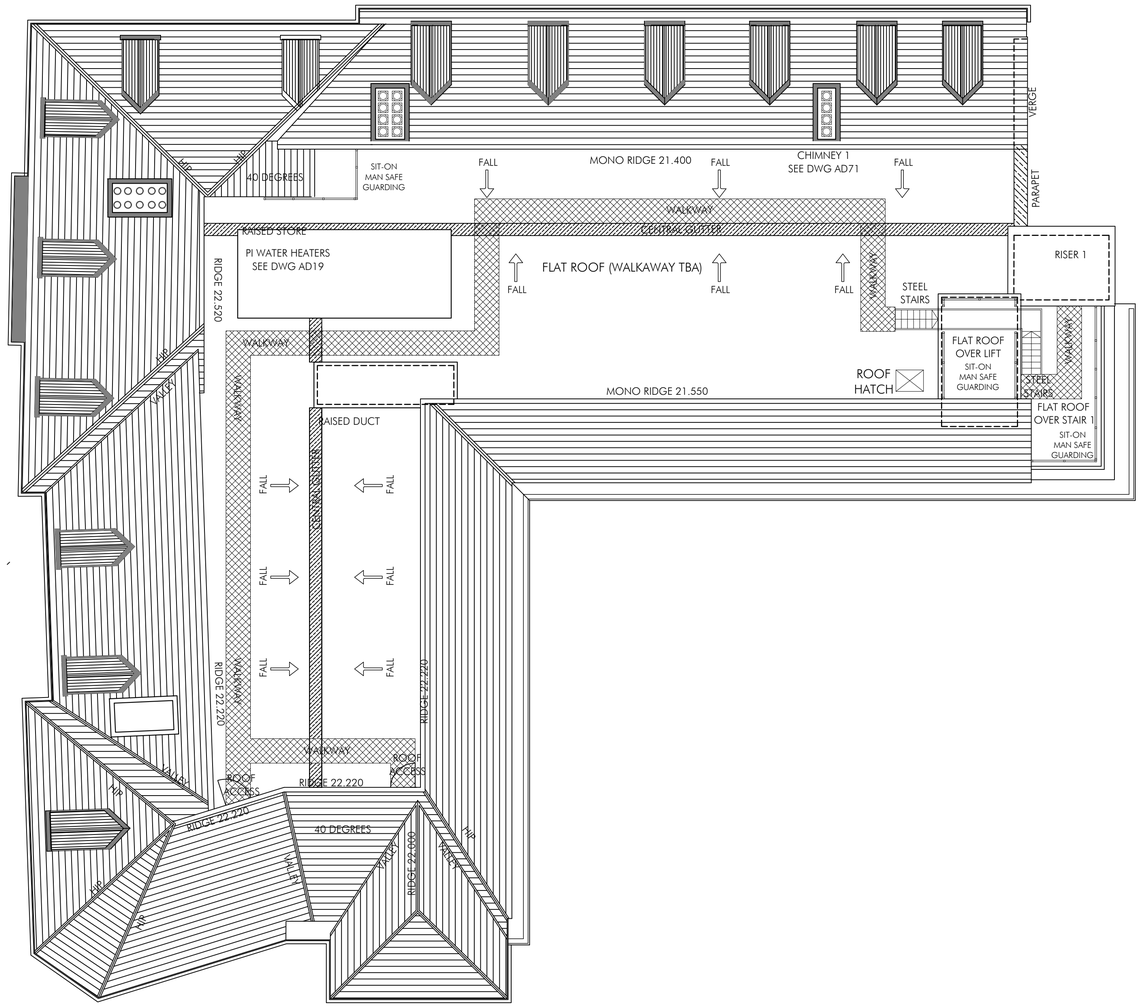

PROPOSED ROOF PLAN

0 1m 2m 3m 4m 5m 10m

SCALE 1:100 IN METERS

AM	REV A- PLAN UPDATED	18.08.20	
RDM	DRAWN	24.05.17	
DRAWN	REVISION	DATE	VER

PLANNING ISSUE

ALLISON PIKE

ARCHITECTS & DESIGNERS

7 Buxton Road West, Disley,
Stockport, Cheshire, SK12 2AE.
Website: www.allisonpike.com

Telephone: 01663 763000
Facsimile: 01663 766772
Email: studio@allisonpike.com

© Allison Pike Partnership Limited.

PROJECT

TUNDO CASTLE
LLANDUDNO

TITLE

PROPOSED ROOF PLAN

SCALE

1:100 @ A1

JOB No	DRAWING No	REV
BAK01	AP15	A